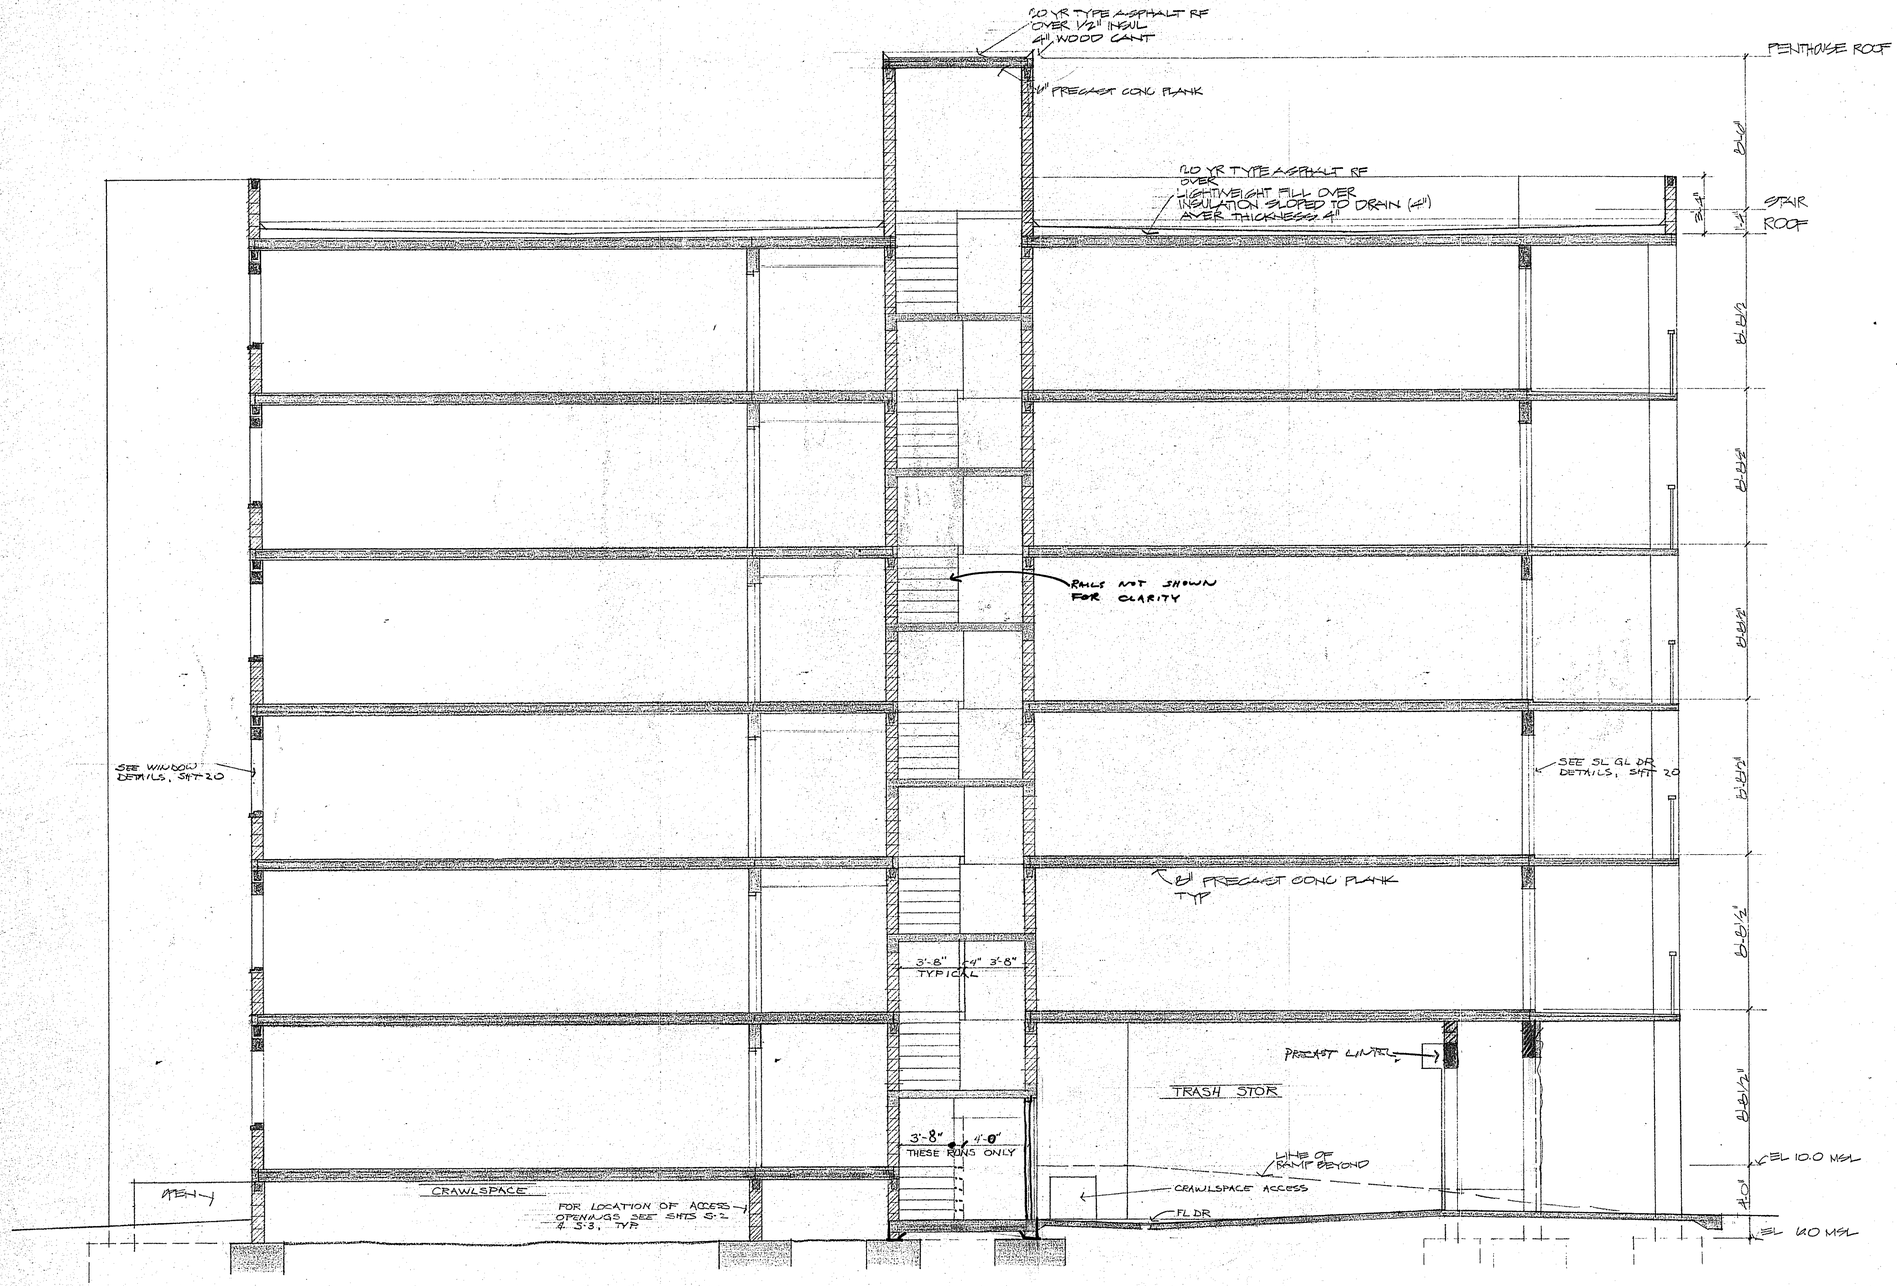

CROSS SECTION A

SC: 1/4" = 1'-0"

SECTION FOR BLDG B THUS
SECTION FOR BLDG C REVERSED

EDWARD HILLSTROM ARCHITECT

PALM BEACH LANDINGS
190 UNIT CONDOMINIUM
CALOOSAHATCHEE AT BILLY'S CREEK FT. MYERS

SECTION A
SC: 1/4" = 1'-0"
BUILDINGS B & C

6/25/85
11/20/85
12/11/85
4/14/86

17

B&C